



FRONT ELEVATION
1/8" = 1'-0"




RIGHT ELEVATION
1/8" = 1'-0"

NOTE A:
SHINGLE INSTALLATION MUST BE
PER SHINGLE MANUFACTURER FOR
LOW AND/OR HIGH PITCH ROOFS.



Square Footage:					
1st Floor:	2,196 sq. ft.				
2nd Floor:	548 sq. ft.				
Garage:	833 sq. ft.				
Decks:	492 sq. ft.				
Porches:	922 sq. ft.				
Revision:					
Version:					
Date:					
Revision:	Final plans completed.				
Version:	V 2.0				
Date:	04/28/11				
PA or DSA Number:	N/A				
Dealer:	M Grant				
DWG File Name:	Smith Lodge				
Drawn By:	MW				
Checked By:	MG				
Sheet Title:	Elevations				
Client:	Dragonfly Lodge				

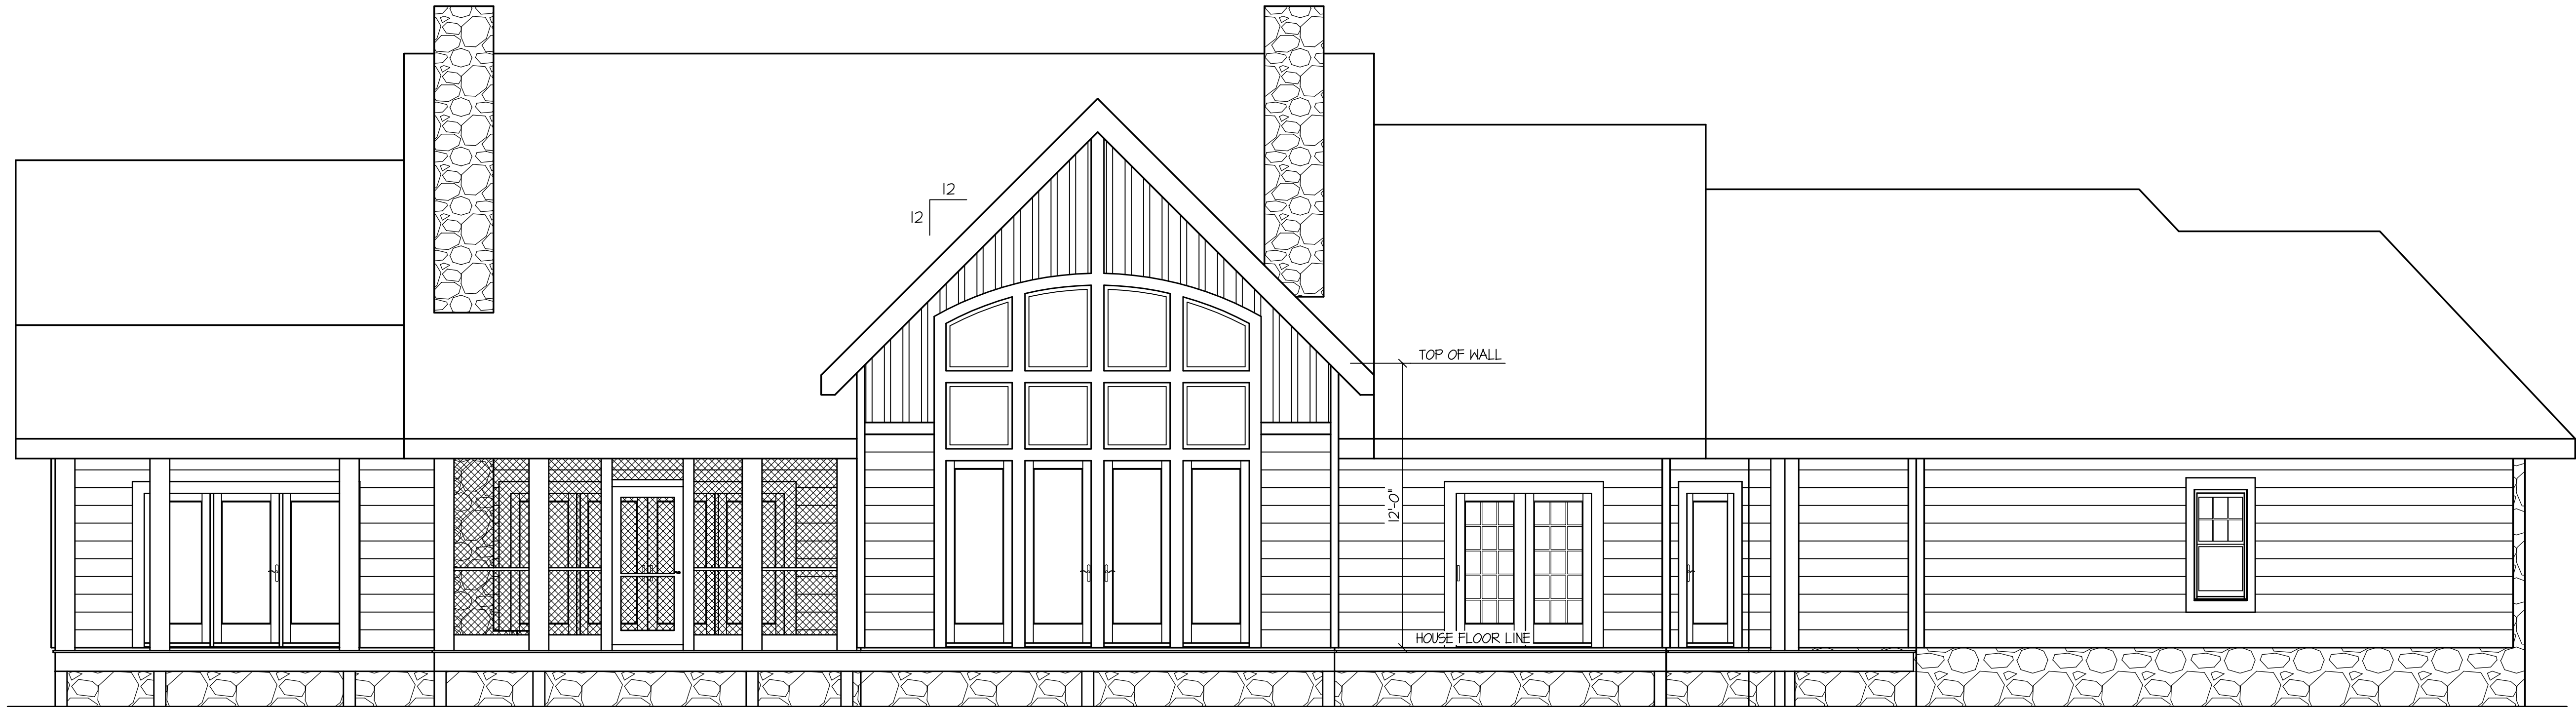


REAR ELEVATION 1/8" = 1'-0"



LEFT ELEVATION 1/8" = 1'-0"

NOTE A:
SHINGLE INSTALLATION MUST BE
PER SHINGLE MANUFACTURER FOR
LOW AND/OR HIGH PITCH ROOFS.

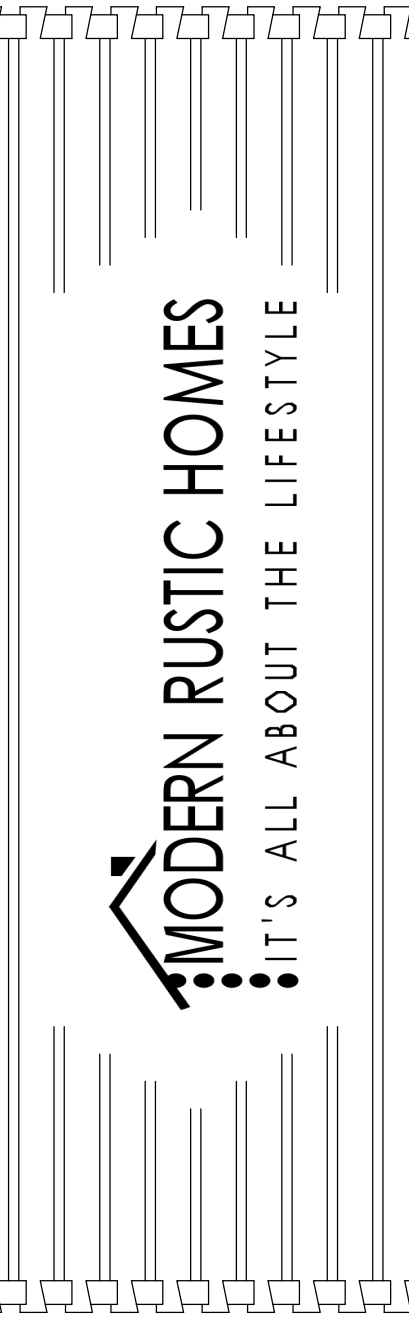

Square Footage:				
1st Floor:	2,196 sq. ft.			
2nd Floor:	548 sq. ft.			
Garage:	833 sq. ft.			
Decks:	492 sq. ft.			
Porches:	922 sq. ft.			
Revision:				
Version:				
Date:				
Revision:	Final plans completed.			
Version:	V 2.0			
Date:	04/28/11			
PA or DSA Number: N/A				
Dealer: M Grant				
DWG File Name: Smith Lodge				
Drawn By: MW				
Checked By: MG				
Sheet Title: Elevations				
Client:				
Dragonfly Lodge				



MODERN RUSTIC HOMES
IT'S ALL ABOUT THE LIFESTYLE

[illegible]