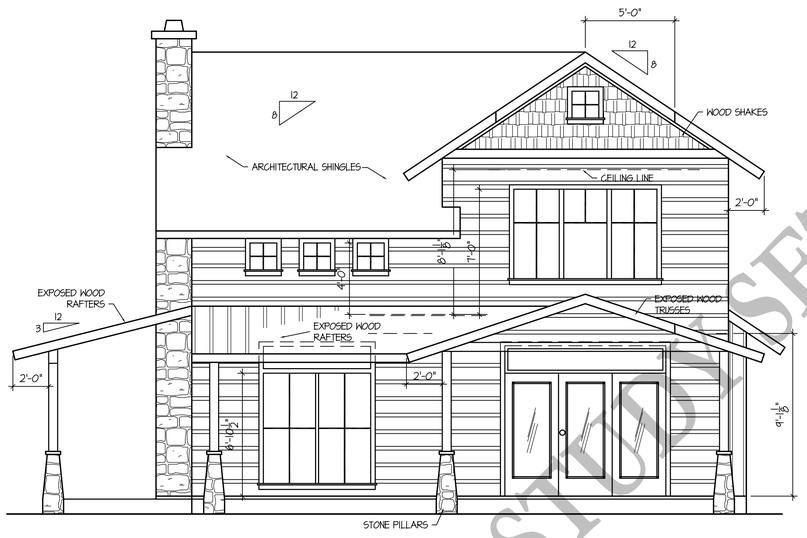

FRONT ELEVATION

SCALE: 1/4"=1'-0"

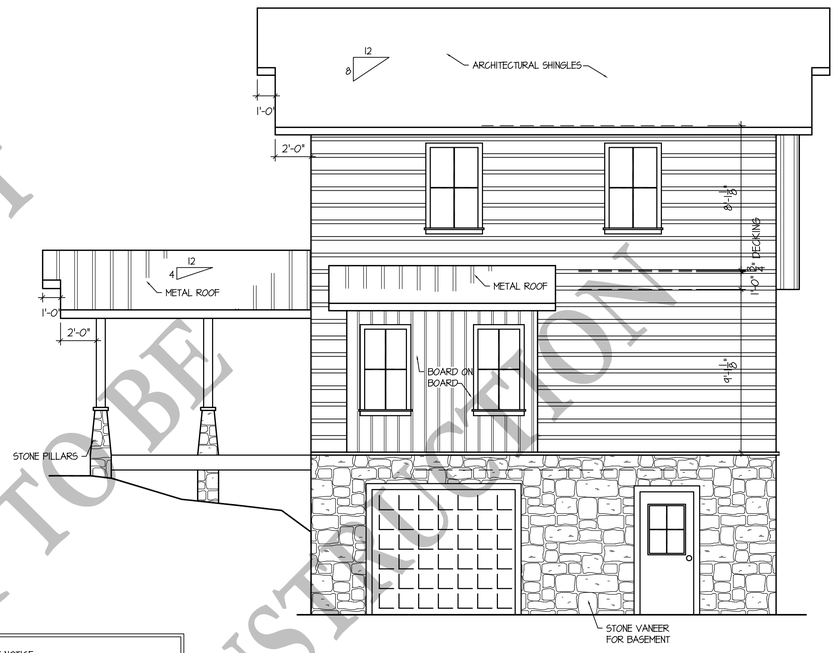

RIGHT ELEVATION

SCALE: 1/4"=1'-0"

IMPORTANT NOTICE:
DO NOT SCALE DRAWINGS. DIMENSIONS SHOWN TAKE PRECEDENCE OVER SCALE DIMENSIONS.

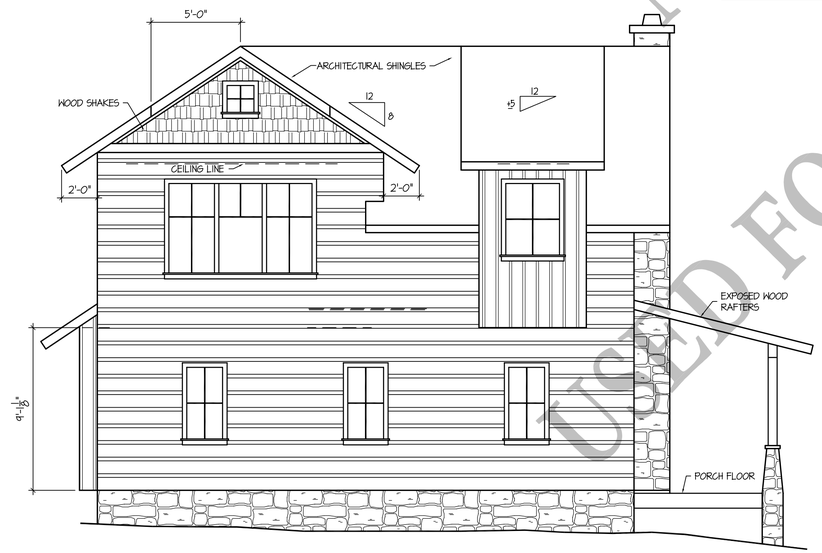

REAR ELEVATION

SCALE: 1/4"=1'-0"

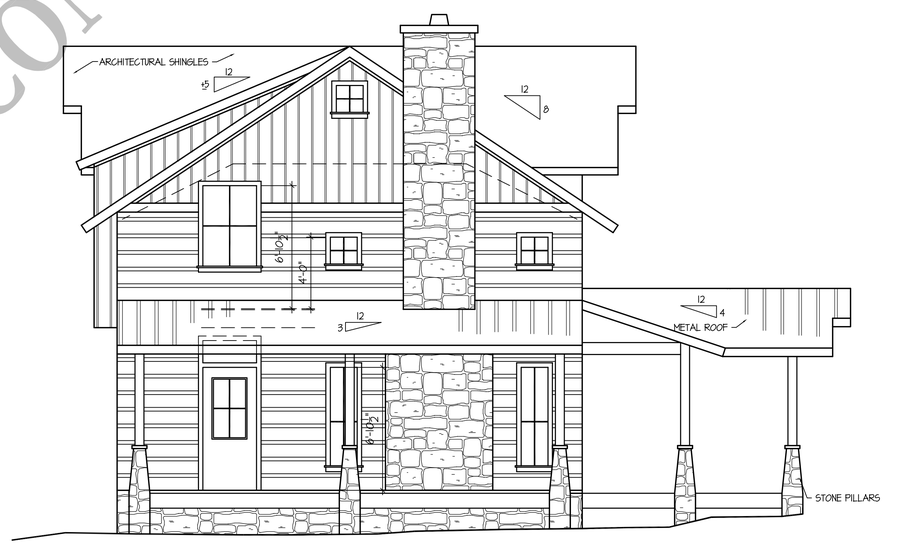

LEFT ELEVATION

SCALE: 1/4"=1'-0"

STUDY SET
NOT TO BE
USED FOR CONSTRUCTION

BARNA Log Homes of Georgia
P.O. BOX 1011, 512 HWY. 382 W
ELLIJAY, GEORGIA 30540
Phone: 706-273-7140 Fax: 706-273-2004

Barna Log Homes of Georgia, Inc. Disclaimer:
These designs and plans contained herein are the sole intellectual property of Barna Log Homes of Georgia, Inc. and as such are protected under United States and International Copyright Law. Any modifications to these designs or plans derived directly from this material remain the property of Barna Log Homes of Georgia, Inc.
There is no warranty either implied or explicit as to the conformance of these designs to the client's local building codes. The client is responsible for adherence Engineer or Architect if required.
All Rights Reserved Barna Log Homes of Georgia, Inc. 2006

Engineer and Architect Seals:

A Custom Home:

Verde Cabin

Date:	Revisions:

PA or DSA Number:	N/A
Dealer:	M Grant
DWG File Name:	Verde Cabin
Drawn By:	MW
Checked By:	MG
Sheet Title:	Elevations

Client:

Verde

01

Sheet 1 Of 2

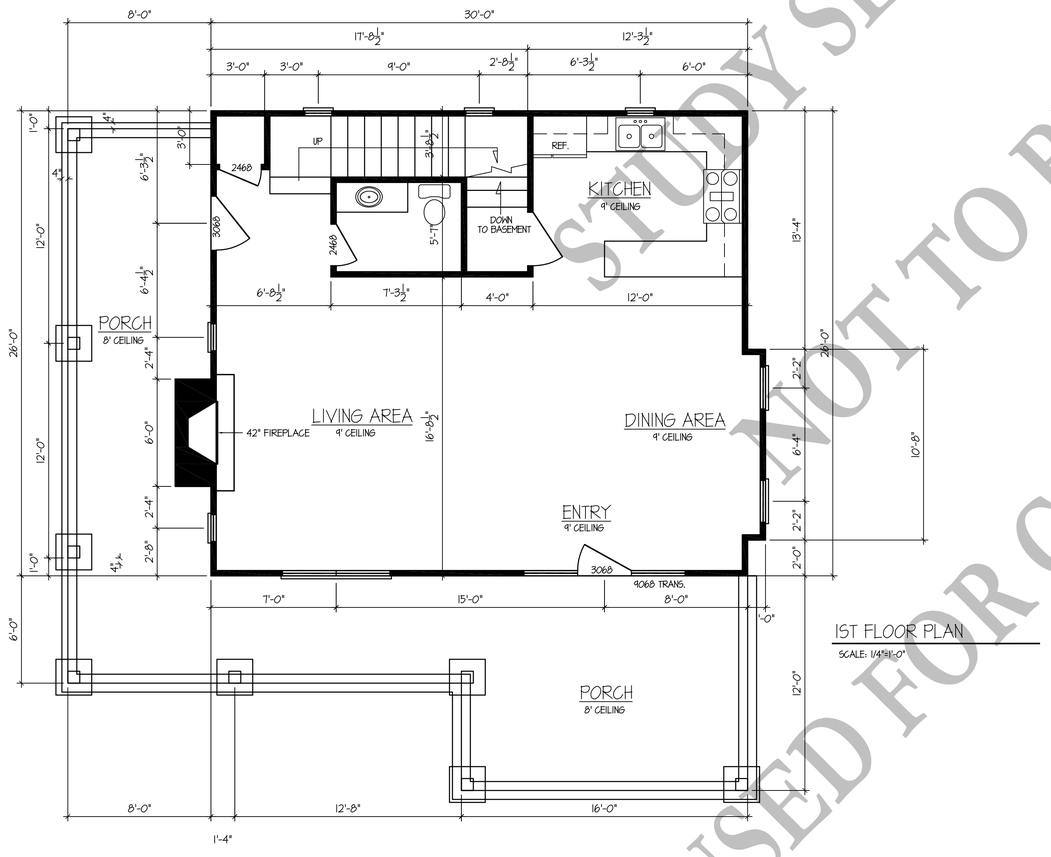

1ST FLOOR PLAN

SCALE: 1/4"=1'-0"

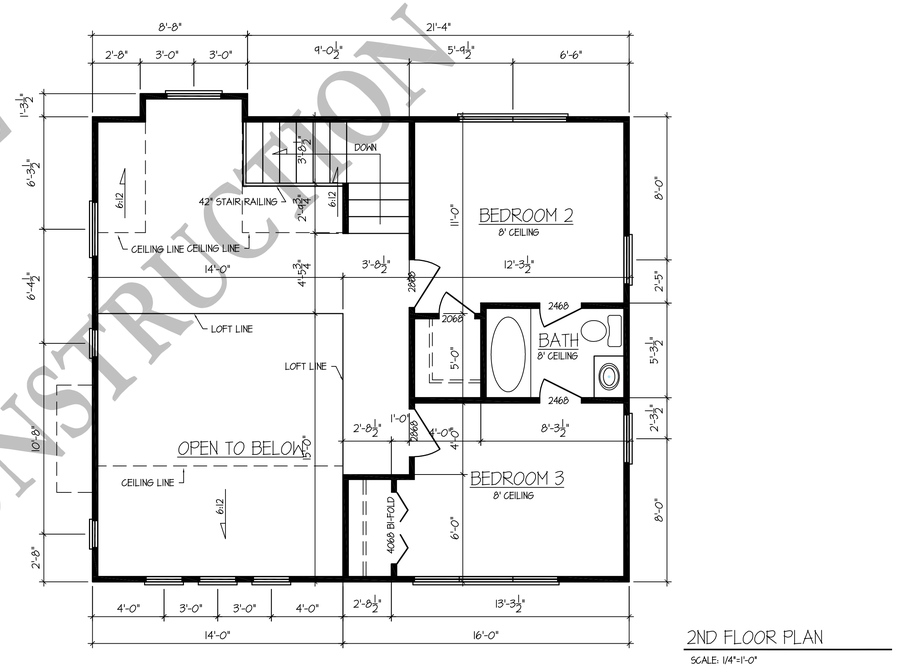

2ND FLOOR PLAN

SCALE: 1/4"=1'-0"

STUDY SET
NOT TO BE
USED FOR CONSTRUCTION

BARNA Log Homes of Georgia
P.O. BOX 1011, 512 HWY. 382 W
ELLIJAY, GEORGIA 30540
Phone: 706-273-7140 Fax: 706-273-2004

Barna Log Homes of Georgia, Inc. Disclaimer:
This plan is the exclusive property of Barna Log Homes of Georgia, Inc. and as such are protected under the United States and International Copyright Law. Any reproduction, in whole or in part, is strictly prohibited without the written permission of the property of Barna Log Homes of Georgia, Inc.
There is no warranty either implied or explicit as to the conformance of these design to the owner's specific application. The owner is responsible for adherence Engineer or Architect if required.
All Rights Reserved Barna Log Homes of Georgia, Inc. 2006

Engineer and Architect Seals:

A Custom Home:
Verde Cabin

Date:	Revisions:

PA or DSA Number:	N/A
Dealer:	M Grant
DWG File Name:	Verde Cabin
Drawn By:	MW
Checked By:	MG
Sheet Title:	Floor Plan

Client:
Verde

02

Sheet 2 Of 2