FRONT ELEVATION 1/4" = 1'-0"

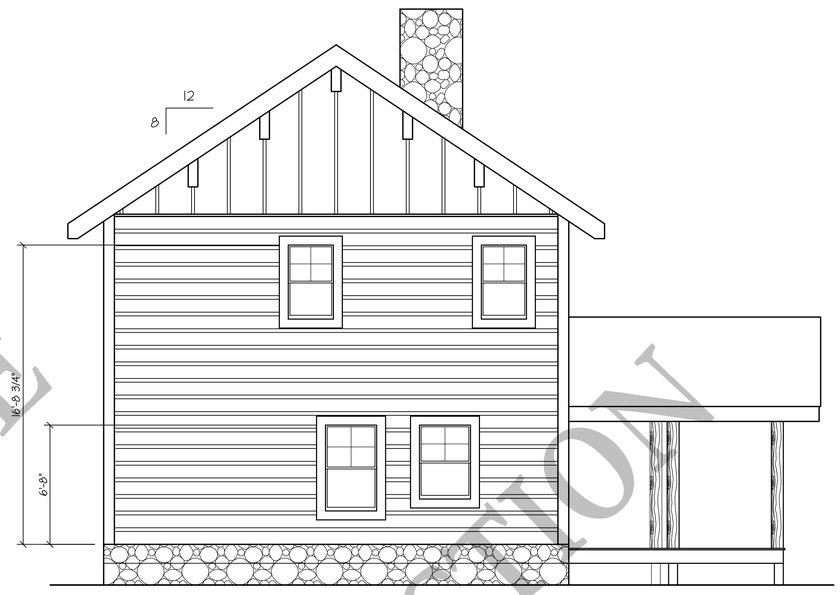

REAR ELEVATION 1/4" = 1'-0"

LEFT ELEVATION 1/4" = 1'-0"

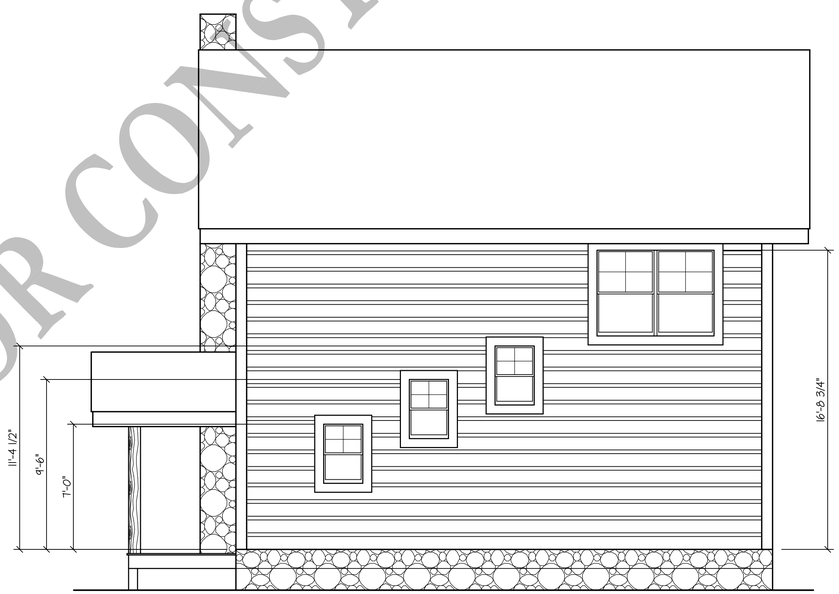

RIGHT ELEVATION 1/4" = 1'-0"

STUDY SET
NOT TO BE
USED FOR CONSTRUCTION

BARNA Log Homes of Georgia
P.O. BOX 1011, 512 HWY. 382 W
ELLIJAY, GEORGIA 30540
Phone: 706-273-7149 Fax: 706-273-2004

Barna Log Homes of Georgia, Inc. Disclaimer:
This plan and all ideas and designs incorporated herein are the exclusive property of Barna Log Homes of Georgia, Inc. and are as such are protected under federal statutory copyright laws. Any unauthorized use, including but not limited to duplication, reproduction, or transmission, without the express written consent of Barna Log Homes of Georgia, Inc. is prohibited.
There is no warranty either implied or explicit as to the conformance of these design to the local building codes. The builder is responsible for adherence Engineer or Architect if required.
All Rights Reserved Barna Log Homes of Georgia, Inc. 2006

Engineer and Architect Seals:

A Custom Home:
Model "A"

Date:	Revisions:

PA or DSA Number:	??????
Dealer:	M Grant
DWG File Name:	Model T1
Drawn By:	MW
Checked By:	MG
Sheet Title:	Elevations

Client:
Verde

01
Sheet 1 Of 5

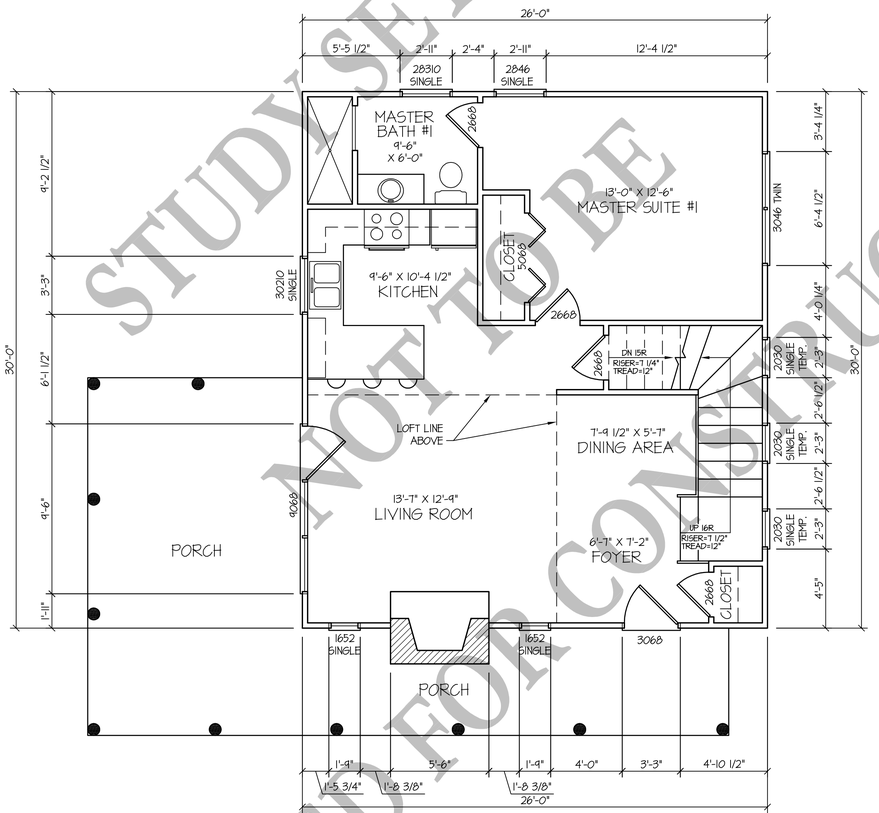

1st FLOOR PLAN

1/4" = 1'-0"

STUDY SET
NOT TO BE
USED FOR CONSTRUCTION

BARNA Log Homes of Georgia

P.O. BOX 1011, 512 HWY. 282 W
ELLIJAY, GEORGIA 30540
Phone: 706-273-7140 Fax: 706-273-2004

Barna Log Homes of Georgia, Inc. Disclaimer:
These plans are the exclusive property of Barna Log Homes of Georgia, Inc. and as such are protected under the United States and International Copyright Law. Any unauthorized use, reproduction or duplication of these plans without the express written permission of Barna Log Homes of Georgia, Inc. is prohibited.
There is no warranty either implied or explicit as to the conformance of these design to the owner's specific requirements. The owner is responsible for adherence Engineer or Architect if required.
All Rights Reserved Barna Log Homes of Georgia, Inc. 2006

Engineer and Architect Seals:

A Custom Home:

Model "A"

Date:	Revisions:

PA or DSA Number:	??????
Dealer:	M Grant
DWG File Name:	Model T1
Drawn By:	MW
Checked By:	MG
Sheet Title:	Floor Plan

Client:
Verde

02

Sheet 2 Of 5

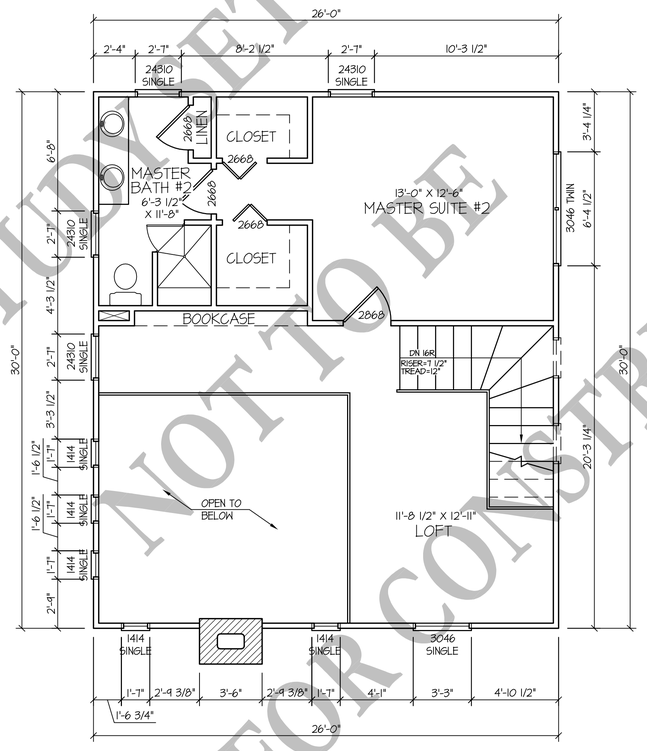

2nd FLOOR PLAN

1/4" = 1'-0"

STUDY SET
NOT TO BE
USED FOR CONSTRUCTION

BARNA Log Homes of Georgia

P.O. BOX 1011, 512 HWY. 382 W
ELLIJAY, GEORGIA 30540
Phone: 706-273-7140 Fax: 706-273-2004

Barna Log Homes of Georgia, Inc. Disclaimer:
The plans and drawings contained herein are the exclusive property of Barna Log Homes of Georgia, Inc. and as such are protected under the Copyright Laws of the United States. Any reproduction, in whole or in part, without the written consent of Barna Log Homes is strictly prohibited. Ownership of the plans and drawings remains the property of Barna Log Homes of Georgia, Inc.

There is no warranty either implied or explicit as to the conformance of these drawings to local building codes. The builder is responsible for adherence Engineer or Architect if required.

All Rights Reserved Barna Log Homes of Georgia, Inc. 2006

Engineer and Architect Seals:

A Custom Home:

Model "A"

Date:	Revisions:

PA or DSA Number:	??????
Dealer:	M Grant
DWG File Name:	Model T1
Drawn By:	MW
Checked By:	MG
Sheet Title:	Floor Plan

Client:

Verde

03

Sheet 3 Of 5

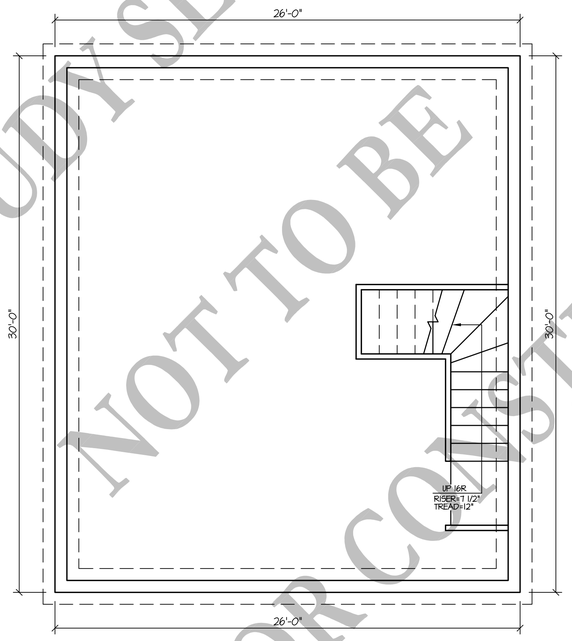

FOUNDATION
(BASEMENT)

1/4" = 1'-0"

STUDY SET
NOT TO BE
USED FOR CONSTRUCTION

BARNA Log Homes of Georgia
P.O. BOX 1011, 512 HWY. 382 W
ELLIJAY, GEORGIA 30540
Phone: 706-273-7140 Fax: 706-273-2004

Barna Log Homes of Georgia, Inc. Disclaimer:
These designs and plans contained herein are the sole intellectual property of Barna Log Homes of Georgia, Inc. and as such are protected under United States and International Copyright Law. Any modifications to these designs or plans derived from the material herein are the property of Barna Log Homes of Georgia, Inc.

There is no warranty either implied or explicit as to the conformance of these designs to the client's local building codes. The client is responsible for adherence. Engineer or Architect if required.

All Rights Reserved Barna Log Homes of Georgia, Inc. 2006

Engineer and Architect Seals:

A Custom Home:

Model "A"

Date:	Revisions:

PA or DSA Number:	??????
Dealer:	M Grant
DWG File Name:	Model T1
Drawn By:	MW
Checked By:	MG
Sheet Title:	Foundation

Client:
Verde

04

Sheet 4 Of 5