FRONT ELEVATION

1/4" = 1'-0"

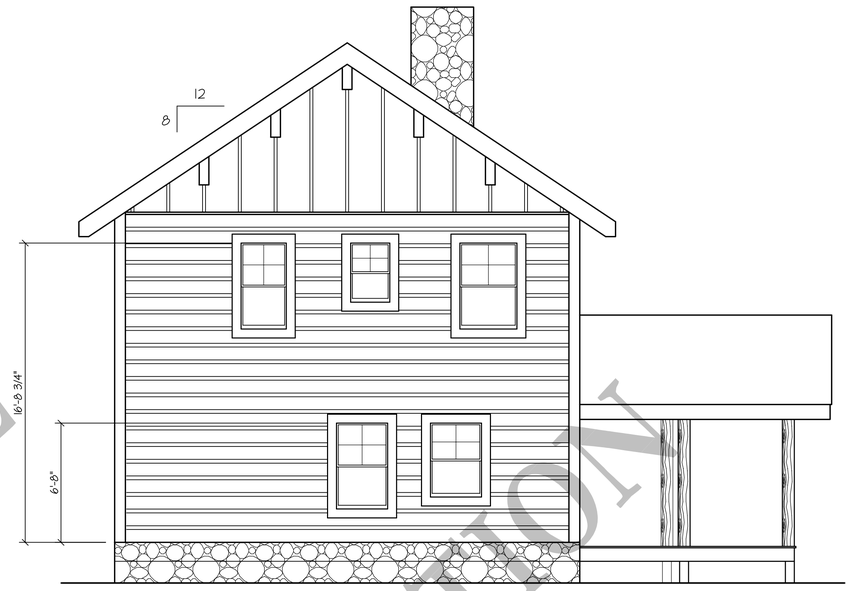

REAR ELEVATION

1/4" = 1'-0"

LEFT ELEVATION

1/4" = 1'-0"

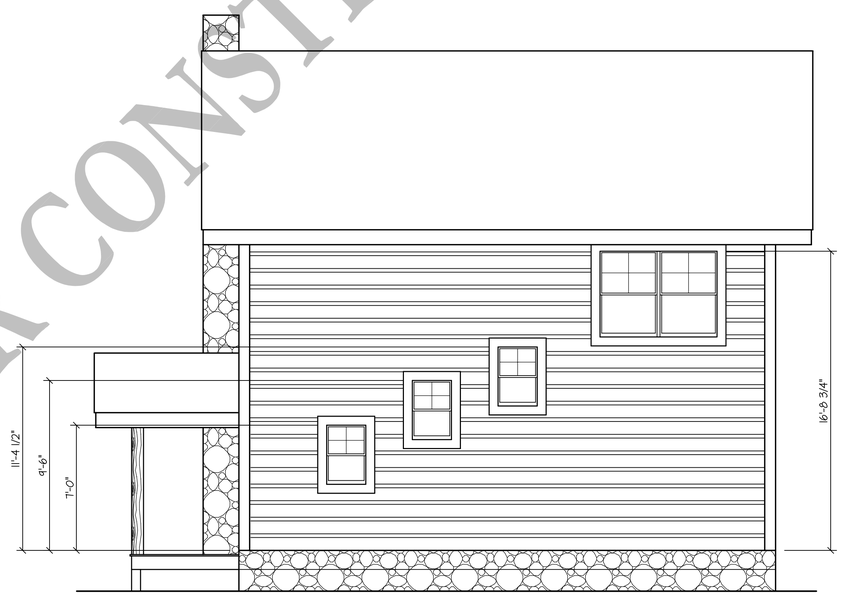

RIGHT ELEVATION

1/4" = 1'-0"

NOT TO BE USED FOR CONSTRUCTION

BARNA Log Homes of Georgia
P.O. BOX 1011, 512 HWY. 382 W
ELLIJAY, GEORGIA 30540
Phone: 706-273-7149 Fax: 706-273-2004

Barna Log Homes of Georgia, Inc. Disclaimer:
This plan, and all ideas and designs incorporated herein, are and shall remain the property of Barna Log Homes of Georgia, Inc. and are such are protected under the Copyright Laws of the United States. Any reproduction, publication or use without the express written permission of Barna Log Homes of Georgia, Inc. is strictly prohibited and may result in severe civil and criminal penalties.
There is no warranty either implied or explicit as to the conformance of these design to the local building codes. The builder is responsible for adherence Engineer or Architect if required.
All Rights Reserved Barna Log Homes of Georgia, Inc. 2006

Engineer and Architect Seals:

A Custom Home:

Model "B"

Date:	Revisions:

PA or DSA Number:	??????
Dealer:	M Grant
DWG File Name:	Model T2
Drawn By:	MW
Checked By:	MG
Sheet Title:	Elevations

Client:

Verde

01

Sheet 1 Of 5

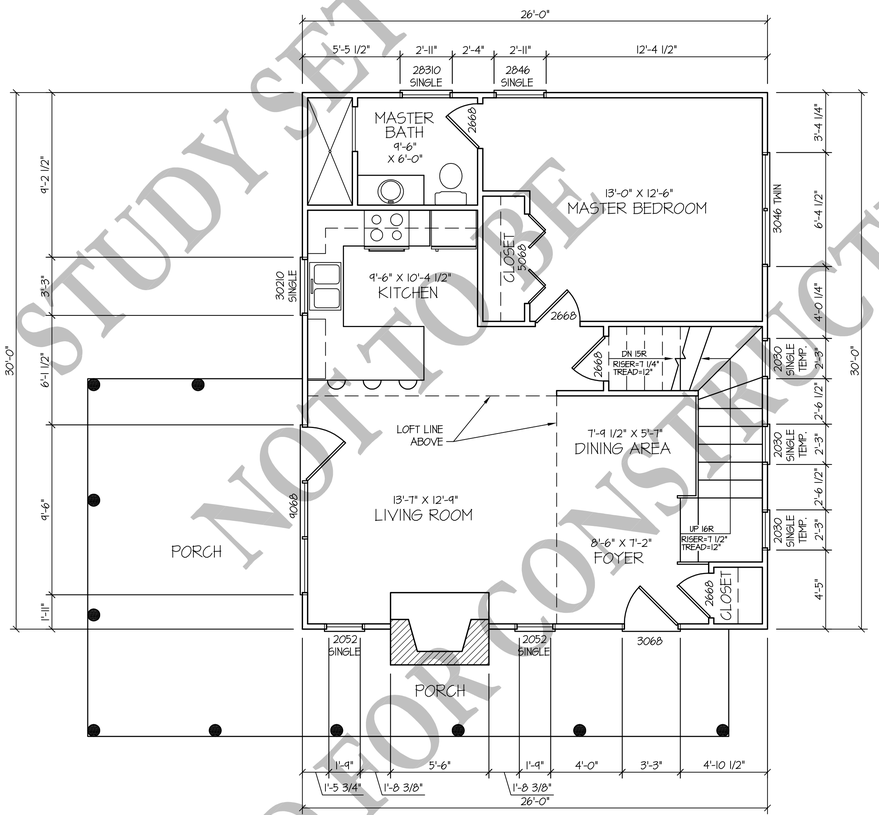

1st FLOOR PLAN

1/4" = 1'-0"

STUDY SET
NOT TO BE USED FOR CONSTRUCTION

BARNA Log Homes of Georgia
P.O. BOX 1011, 512 HWY. 382 W
ELLIJAY, GEORGIA 30540
Phone: 706-273-7140 Fax: 706-273-2004

Barna Log Homes of Georgia, Inc. Disclaimer:
These plans are the exclusive property of Barna Log Homes of Georgia, Inc. and as such are protected under the United States and International Copyright Law. Any unauthorized use, reproduction or alteration of these plans without the express written permission of Barna Log Homes of Georgia, Inc. is strictly prohibited.
There is no warranty either implied or explicit as to the conformance of these design to local building codes. The owner is responsible for adherence Engineer or Architect if required.
All Rights Reserved Barna Log Homes of Georgia, Inc. 2006

Engineer and Architect Seals:

A Custom Home:

Model "B"

Date:	Revisions:

PA or DSA Number:	??????
Dealer:	M Grant
DWG File Name:	Model T2
Drawn By:	MW
Checked By:	MG
Sheet Title:	Floor Plan

Client:

Verde

02

Sheet 2 Of 5

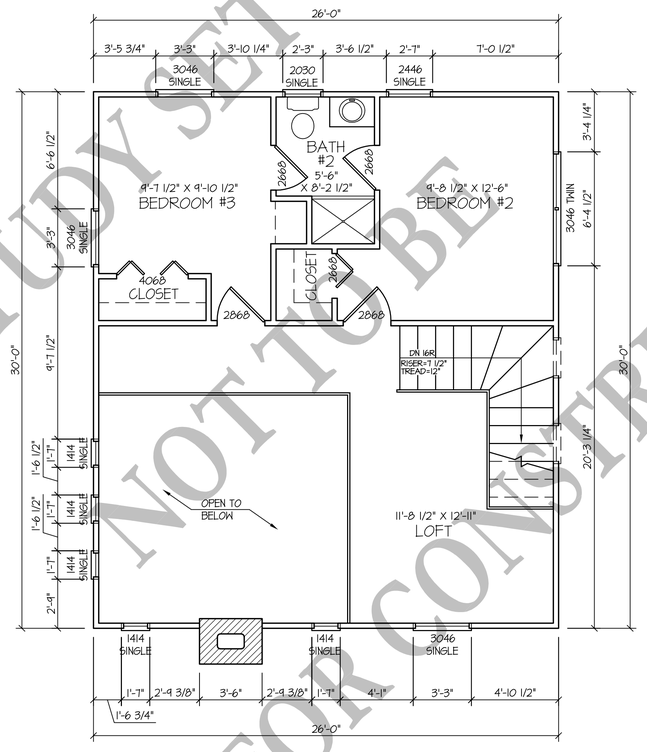

2nd FLOOR PLAN

1/4" = 1'-0"

STUDY SET
NOT TO BE
USED FOR CONSTRUCTION

BARNA Log Homes of Georgia

P.O. BOX 1011, 512 HWY. 382 W
ELLIJAY, GEORGIA 30540
Phone: 706-273-7140 Fax: 706-273-2004

Barna Log Homes of Georgia, Inc. Disclaimer:
These plans are the exclusive property of Barna Log Homes of Georgia, Inc. and as such are protected under the Copyright Laws of the United States. Any reproduction, in whole or in part, without the written consent of Barna Log Homes of Georgia, Inc. is prohibited.

There is no warranty either implied or explicit as to the conformance of these design to local building codes. The builder is responsible for adherence Engineer or Architect if required.

All Rights Reserved Barna Log Homes of Georgia, Inc. 2006

Engineer and Architect Seals:

A Custom Home:

Model "B"

Date:	Revisions:

PA or DSA Number:	??????
Dealer:	M Grant
DWG File Name:	Model T2
Drawn By:	MW
Checked By:	MG
Sheet Title:	Floor Plan

Client:

Verde

03

Sheet 3 Of 5

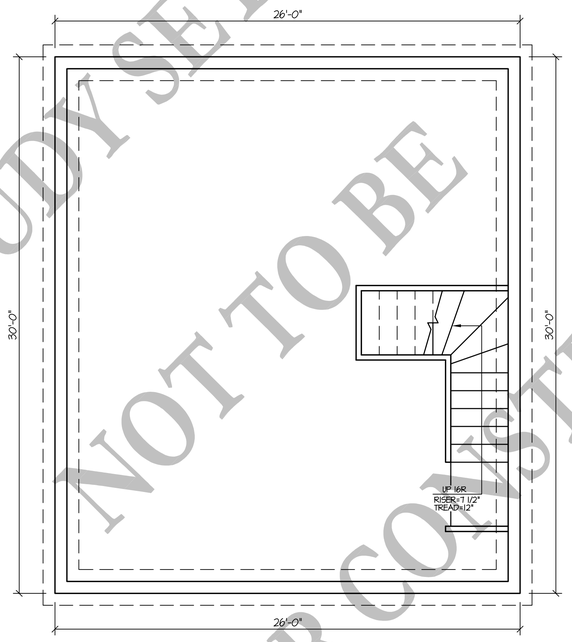

FOUNDATION
(BASEMENT)

1/4" = 1'-0"

STUDY SET
NOT TO BE
USED FOR CONSTRUCTION

BARNA Log Homes of Georgia
P.O. BOX 1011, 512 HWY. 382 W
ELLIJAY, GEORGIA 30540
Phone: 706-273-7140 Fax: 706-273-2004

Barna Log Homes of Georgia, Inc. Disclaimer:
This plan, and all ideas, designs, arrangements and plans indicated or represented thereby, are and shall remain the property of Barna Log Homes of Georgia, Inc. and are such are protected under the Federal Copyright Act of 1990 and shall not be used in whole or in part without the written permission of Barna Log Homes of Georgia, Inc. and no transfer of ownership or property rights in the design concepts, ideas or plans contained herein shall occur without such written permission. All rights reserved. Any unauthorized use of these plans without the express written permission of Barna Log Homes of Georgia, Inc. is strictly prohibited.
There is no warranty either implied or explicit as to the conformance of these design to local building codes. The builder is responsible for adherence Engineer or Architect if required.
All Rights Reserved Barna Log Homes of Georgia, Inc. 2006

Engineer and Architect Seals:

A Custom Home:

Model "B"

Date:	Revisions:

PA or DSA Number:	??????
Dealer:	M Grant
DWG File Name:	Model T2
Drawn By:	MW
Checked By:	MG
Sheet Title:	Foundation

Client:
Verde

04

Sheet 4 Of 5