FRONT ELEVATION

1/4" = 1'-0"

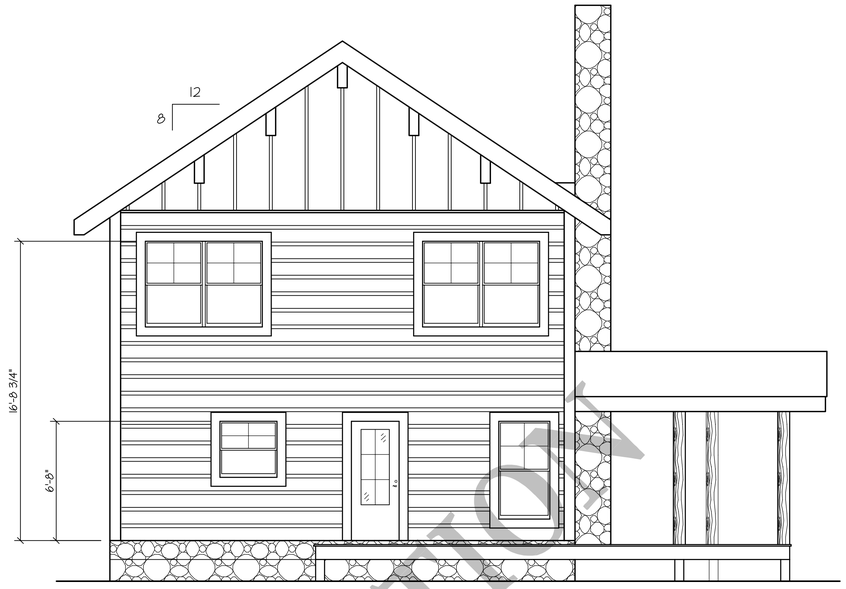

REAR ELEVATION

1/4" = 1'-0"

LEFT ELEVATION

1/4" = 1'-0"

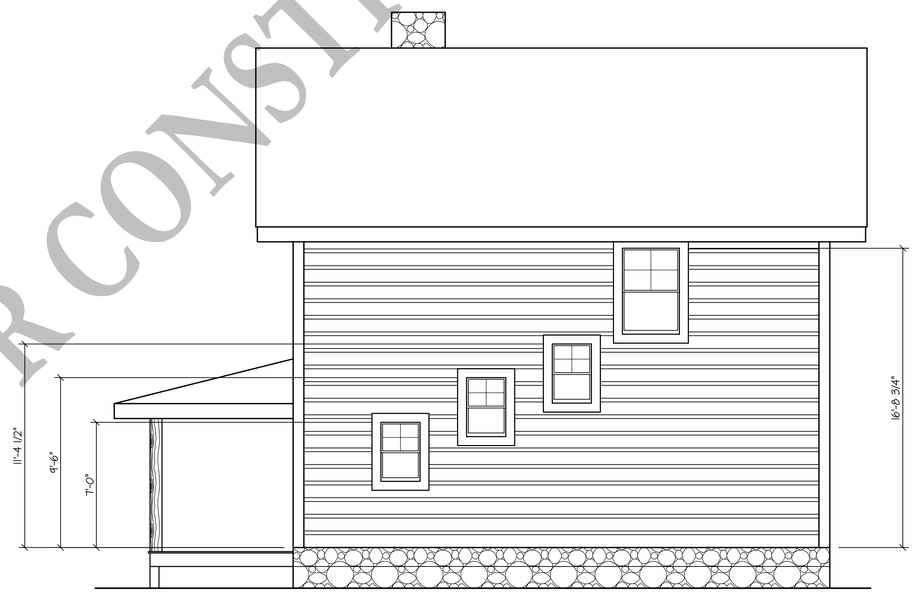

RIGHT ELEVATION

1/4" = 1'-0"

STUDY SET
NOT TO BE
USED FOR CONSTRUCTION

BARNA Log Homes of Georgia
P.O. BOX 1011, 512 HWY. 382 W
ELLIJAY, GEORGIA 30540
Phone: 706-273-7140 Fax: 706-273-2004

Barna Log Homes of Georgia, Inc. Disclaimer:
These plans and all ideas, designs, arrangements and plans indicated or represented thereby are the property of Barna Log Homes of Georgia, Inc. and are such are protected under the Copyright Laws of the United States and may not be used or disclosed except with the written permission of Barna Log Homes of Georgia, Inc. Any modifications to these plans must be approved by Barna Log Homes of Georgia, Inc. in writing. Barna Log Homes of Georgia, Inc. shall not be responsible for any modifications made to these plans without the written approval of Barna Log Homes of Georgia, Inc.
There is no warranty either implied or explicit as to the conformance of these design to the local building codes. It is the owner's responsibility for adherence Engineer or Architect if required.
All Rights Reserved Barna Log Homes of Georgia, Inc. 2006

Engineer and Architect Seals:

A Custom Home:

Model "D"

Date:	Revisions:

PA or DSA Number:	??????
Dealer:	M Grant
DWG File Name:	Model T4
Drawn By:	MW
Checked By:	MG
Sheet Title:	Elevations

Client:

Verde

01

Sheet 1 Of 5

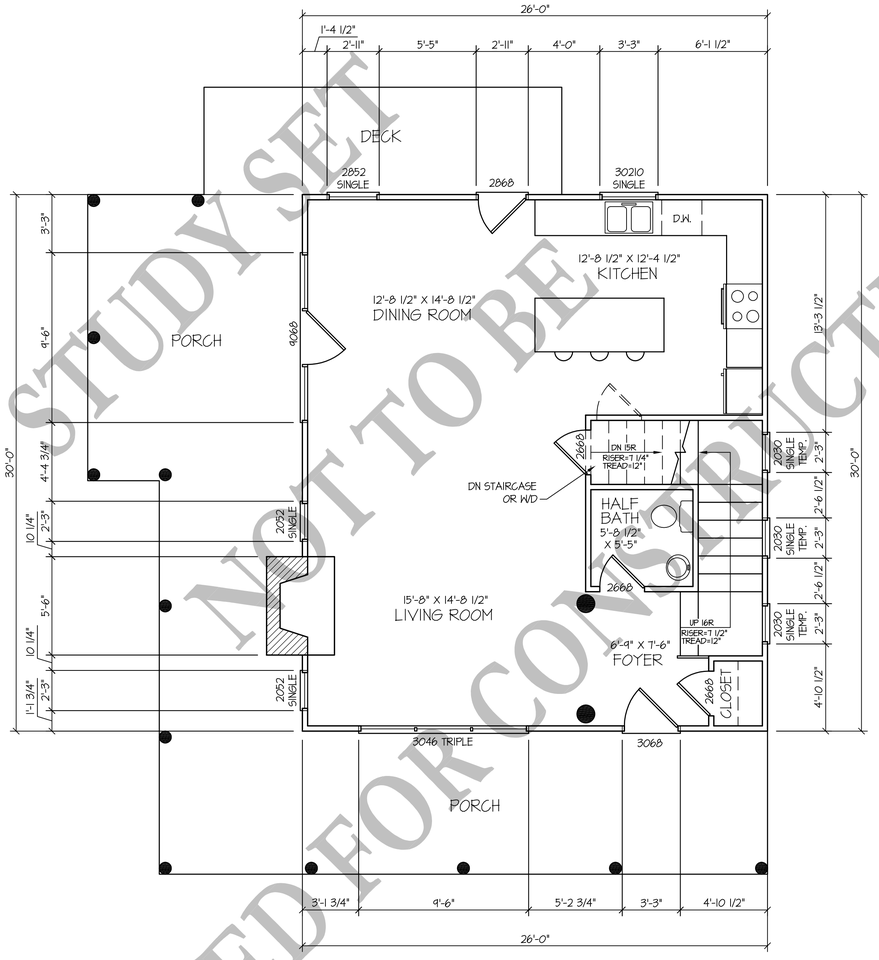

STUDY SET
NOT TO BE USED FOR CONSTRUCTION

1st FLOOR PLAN

1/4" = 1'-0"

BARNA Log Homes of Georgia
P.O. BOX 1011, 512 HWY. 382 W
ELLIJAY, GEORGIA 30540
Phone: 706-273-7140 Fax: 706-273-2004

Barna Log Homes of Georgia, Inc. Disclaimer:
These plans are the exclusive property of Barna Log Homes of Georgia, Inc. and as such are protected under the Federal Copyright Act. Any reproduction, duplication, publication or transmission of these plans without the written consent of Barna Log Homes of Georgia, Inc. is strictly prohibited.
There is no warranty either implied or explicit as to the conformance of these drawings to local building codes. The builder is responsible for adherence Engineer or Architect if required.
All Rights Reserved Barna Log Homes of Georgia, Inc. 2006

Engineer and Architect Seals:

A Custom Home:

Model "D"

Date:	Revisions:

PA or DSA Number:	??????
Dealer:	M Grant
DWG File Name:	Model T4
Drawn By:	MW
Checked By:	MG
Sheet Title:	Floor Plan

Client:

Verde

02

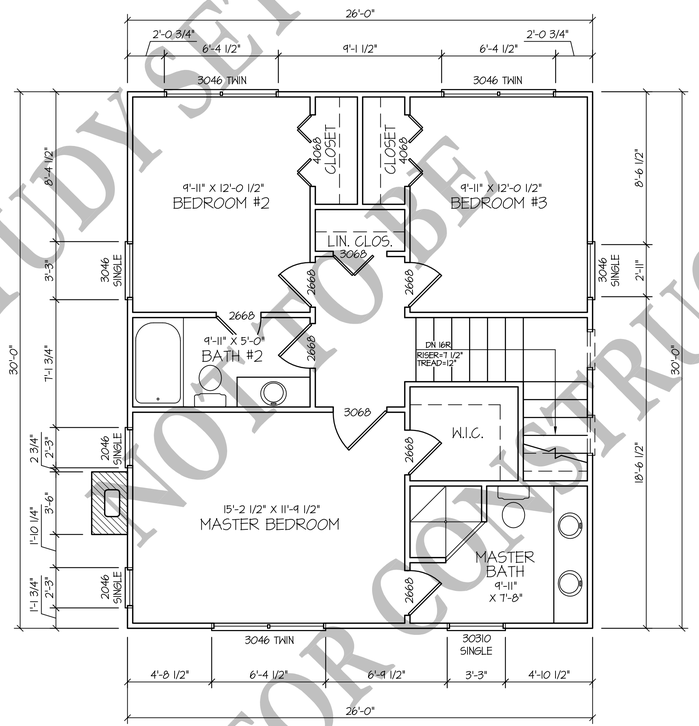

2nd FLOOR PLAN

1/4" = 1'-0"

STUDY SET
NOT TO BE
USED FOR CONSTRUCTION

BARNA Log Homes of Georgia

P.O. BOX 1011, 512 HWY. 382 W
ELLIJAY, GEORGIA 30540
Phone: 706-273-7140 Fax: 706-273-2004

Barna Log Homes of Georgia, Inc. Disclaimer:
This plan is the exclusive property of Barna Log Homes of Georgia, Inc. and as such are protected under the United States and International Copyright Law. Any recreation, duplication, or use of this plan without the written consent of Barna Log Homes of Georgia, Inc. is strictly prohibited.
There is no warranty either implied or explicit as to the conformance of these design to local building codes. Barna Log Homes of Georgia, Inc. is not responsible for adherence Engineer or Architect if required.
All Rights Reserved Barna Log Homes of Georgia, Inc. 2006

Engineer and Architect Seals:

A Custom Home:

Model "D"

Date:	Revisions:

PA or DSA Number:	??????
Dealer:	M Grant
DWG File Name:	Model T4
Drawn By:	MW
Checked By:	MG
Sheet Title:	Floor Plan

Client:
Verde

03

Sheet 3 Of 5

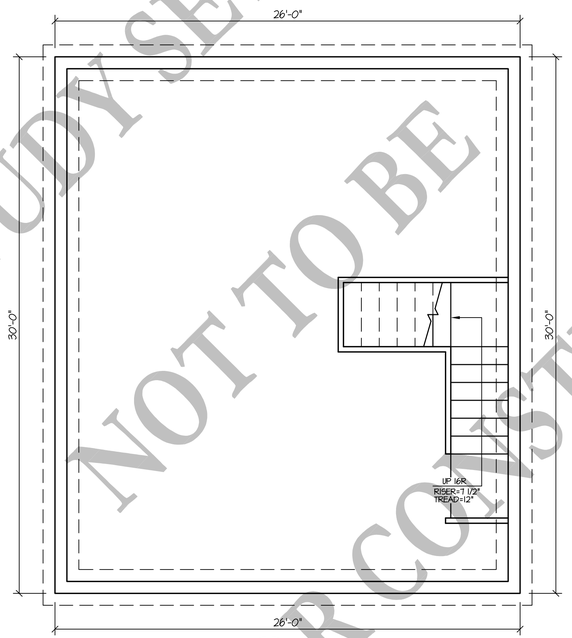

FOUNDATION
(BASEMENT)

1/4" = 1'-0"

STUDY SET
NOT TO BE
USED FOR CONSTRUCTION

BARNA Log Homes of Georgia
P.O. BOX 1011, 512 HWY. 382 W
ELLIJAY, GEORGIA 30540
Phone: 706-273-7140 Fax: 706-273-2004

Barna Log Homes of Georgia, Inc. Disclaimer:
This plan, and all ideas, designs, arrangements and plans indicated or represented thereby, are the exclusive property of Barna Log Homes of Georgia, Inc. and as such are protected under the Copyright Act of 1976. Any unauthorized use, without the express written permission of Barna Log Homes of Georgia, Inc. is strictly prohibited by law. Any infringement will be subject to legal prosecution. Publication of this plan without such written permission is expressly prohibited. Ownership of the plan remains the exclusive property of Barna Log Homes of Georgia, Inc.
There is no warranty either implied or explicit as to the conformance of these design to local building codes. The builder is responsible for adherence Engineer or Architect if required.
All Rights Reserved Barna Log Homes of Georgia, Inc. 2006

Engineer and Architect Seals:

A Custom Home:

Model "D"

Date:	Revisions:

PA or DSA Number:	??????
Dealer:	M Grant
DWG File Name:	Model T4
Drawn By:	MW
Checked By:	MG
Sheet Title:	Foundation

Client:
Verde

04

Sheet 4 Of 5